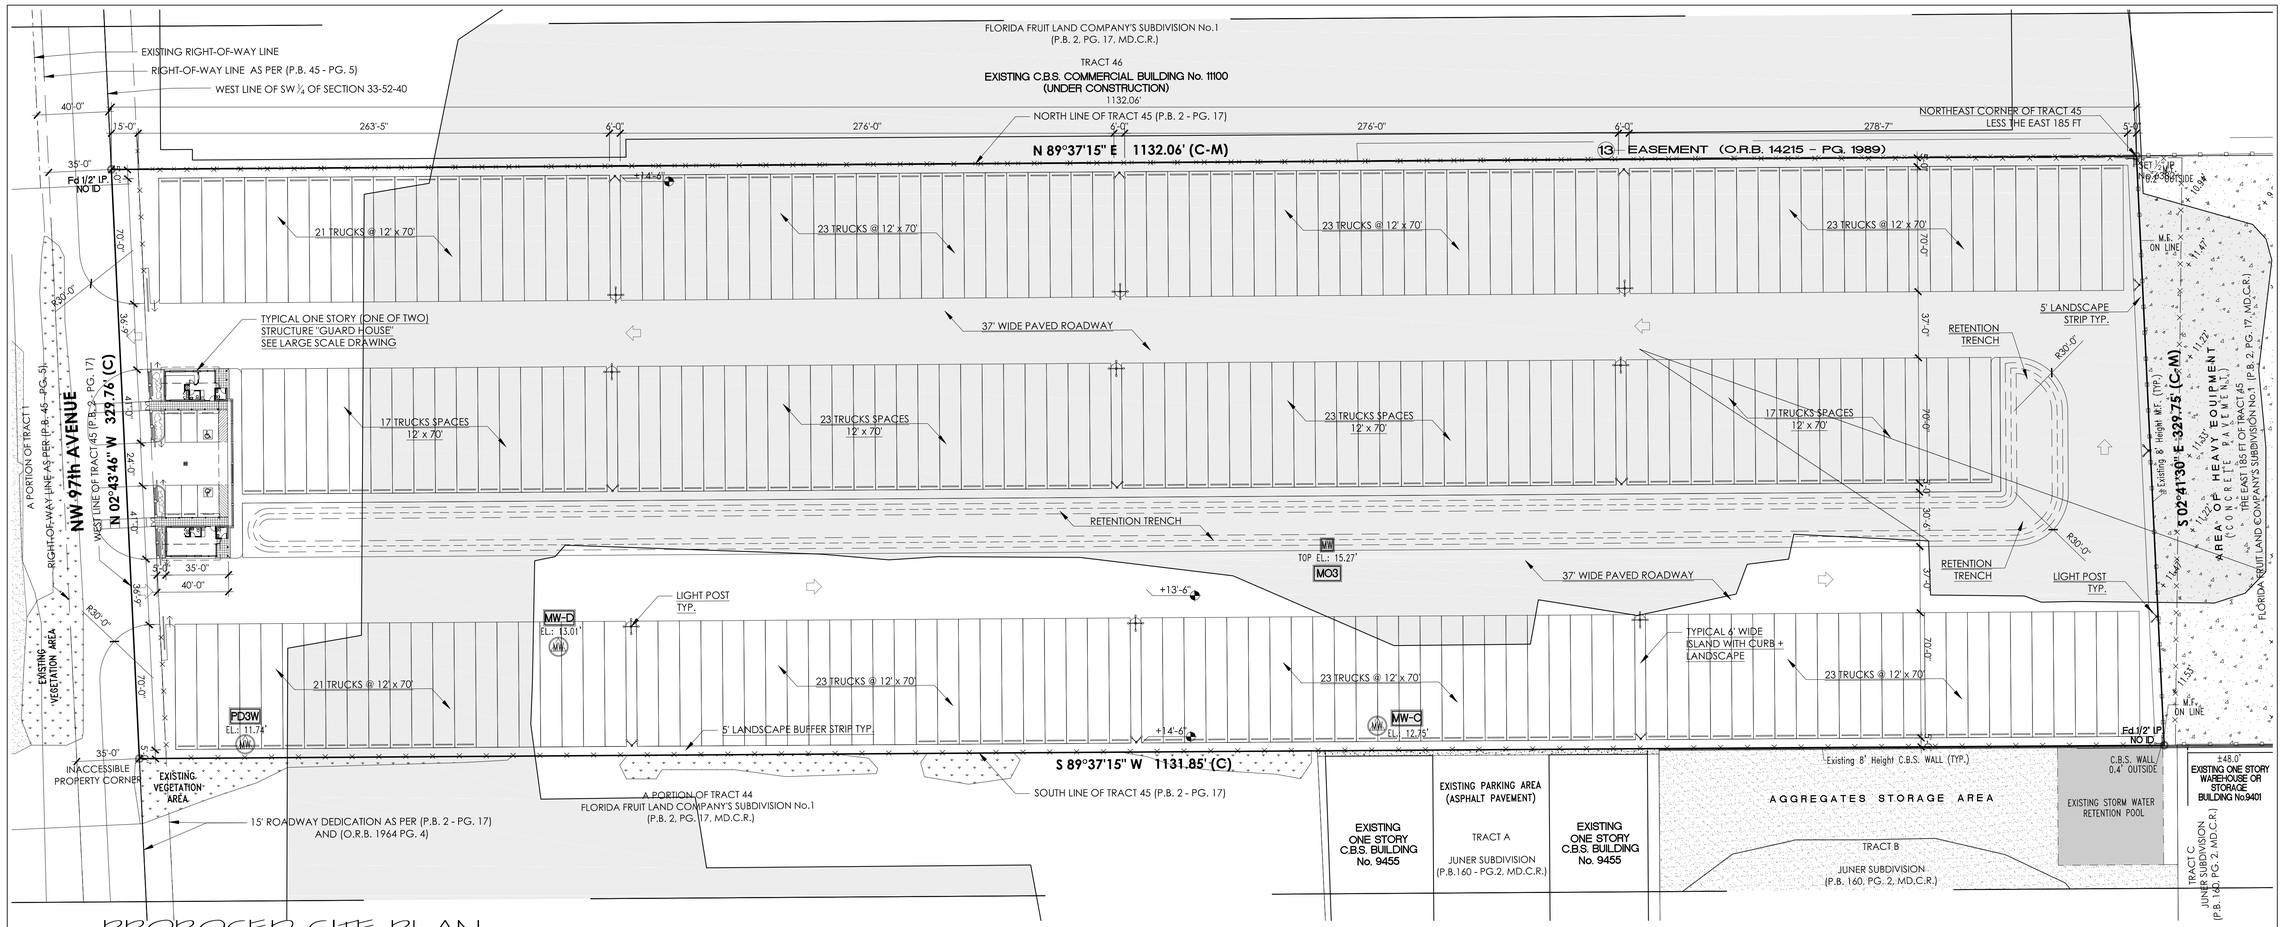

PROPOSED SITE PLAN

FLOOR PLAN

SCALE: 1" = 40'

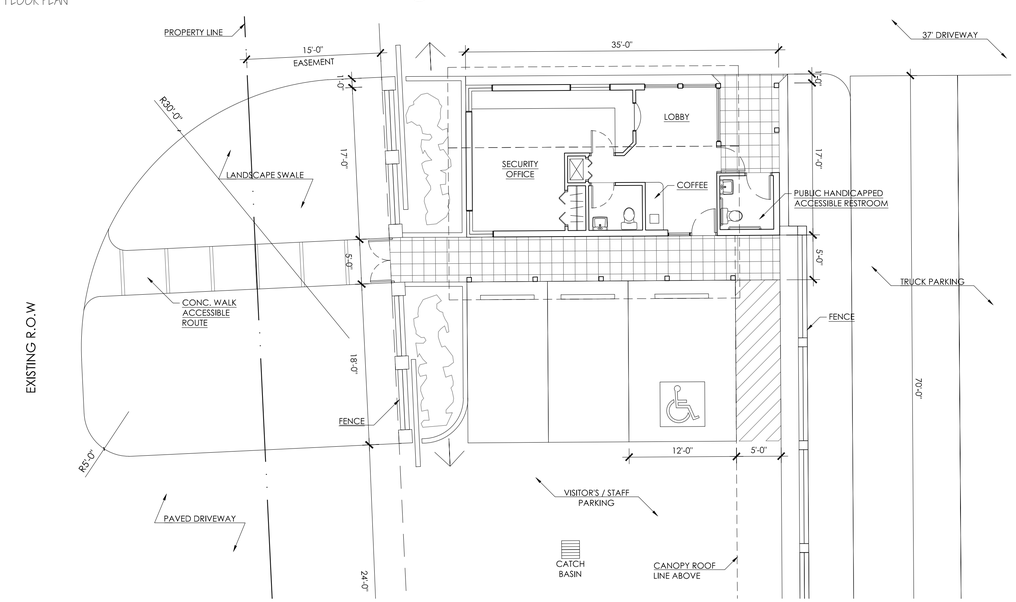

PROPOSED SECURITY HOUSE

FLOOR PLAN (TYP. OF 2)

SCALE: 1/8" = 1'-0"

AREA INFORMATION:

PERMEABLE AREAS	57416.17 S.F.
IMPERMEABLE AREAS	315543.68 S.F.
TOTAL AREA	372959.85 S.F.

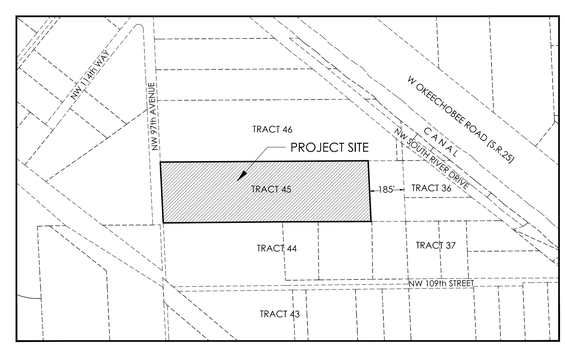

LOCATION PLAN

A-1 SCALE: N.T.S.

ROBERTO VALENCIA ARCHITECT, R.A.

1404 EAST LAS OLAS BLVD #2111
FORT LAUDERDALE,
FLORIDA 33303
Telephone: (954) 763-8445
email: rvarch1417@gmail.com
STATE OF FLORIDA RA 00017452

The drawings and specifications contained herein are instruments of service only and constitute the property of Roberto Valencia Architect, R.A., and any use or reuse hereof without the express written consent of Roberto Valencia Architect, R.A., is specifically prohibited. Copyright ©

Roberto Valencia Architect, R.A.. Written dimensions or drawings shall have precedence over scaled dimensions; contractor shall verify and shall be responsible for all dimensions and conditions on the job. Roberto Valencia Architect, R.A. must be notified of any variations from dimensions and conditions shown by these drawings. Where required , shop details and drawings must be submitted to this office for review before proceeding with fabrication of any work.

NO.	REVISIONS	(*)	DATE
1			
2			
3			
4			

NO.	SUBMISSIONS	(*)	DATE
1			
2			
3			
4			

PROJECT

PROPOSED COMMERCIAL VEHICLE PARKING FACILITY

BHT OF MEDLEY 0012, LLC

11002 NW S RIVER DRIVE
MEDLEY, FLORIDA 33178

SHEET TITLE

PROPOSED SITE PLAN & PROPOSED SECURITY HOUSE

SEAL

ISSUE DATE	02/05/2019
PROJECT NO.	00-0000
DRAWING NO.	1